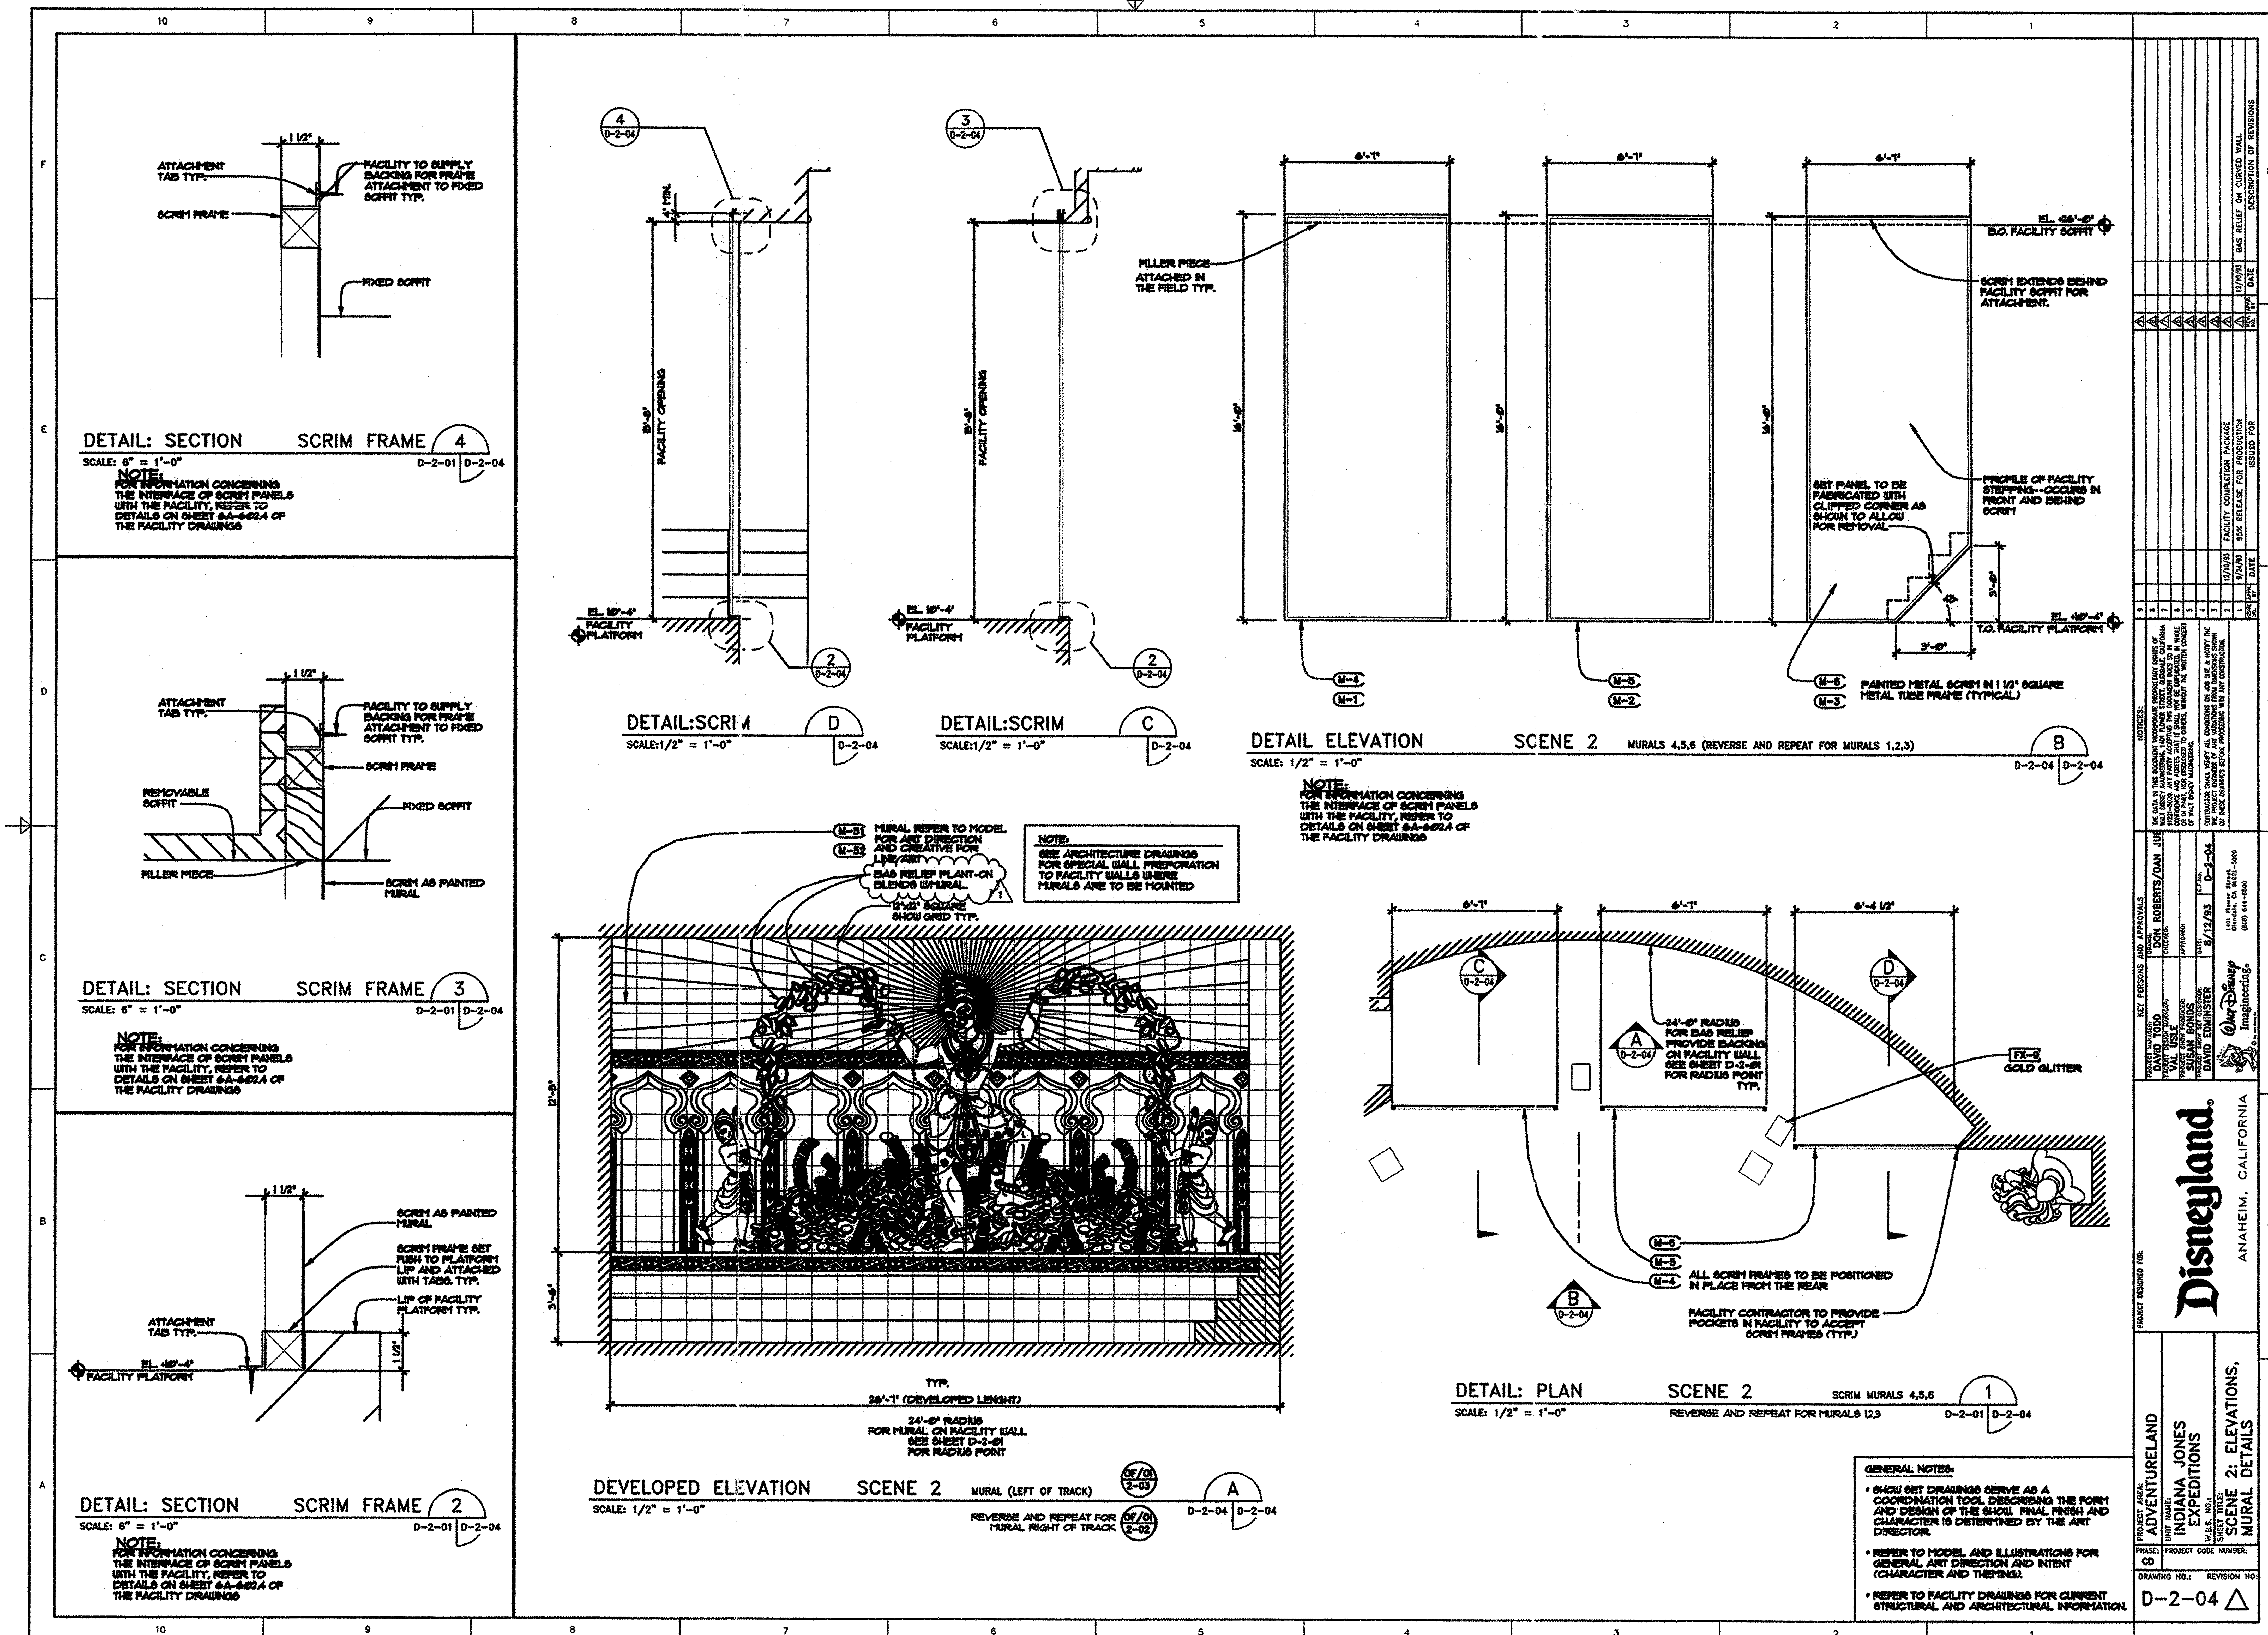


DETAIL: SECTION SCRIM FRAME 4
SCALE: 6" = 1'-0"
D-2-01 D-2-04
NOTE:
FOR INFORMATION CONCERNING THE INTERFACE OF SCRIM PANELS WITH THE FACILITY, REFER TO DETAILS ON SHEET 6A-6624 OF THE FACILITY DRAWINGS
ATTACHMENT TAB TYP.
SCRIM FRAME
FACILITY TO SUPPLY BACKING FOR FRAME ATTACHMENT TO FIXED SOFFIT TYP.
FIXED SOFFIT
DETAIL: SECTION SCRIM FRAME 3
SCALE: 6" = 1'-0"
REMOVABLE SOFFIT
FILLER PIECE
SCRIM AS PAINTED MURAL
DETAIL: SECTION SCRIM FRAME 2
SCALE: 6" = 1'-0"
SCRIM FRAME SET FLUSH TO PLATFORM LIP AND ATTACHED WITH TABS. TYP.
LIP OF FACILITY PLATFORM TYP.
EL. 48'-4" FACILITY PLATFORM
DETAIL:SCRIM D
SCALE:1/2" = 1'-0"
DETAIL:SCRIM C
SCALE:1/2" = 1'-0"
FACILITY OPENING
EL. 18'-4" FACILITY PLATFORM
DETAIL ELEVATION SCENE 2 MURALS 4,5,6 (REVERSE AND REPEAT FOR MURALS 1,2,3) B
SCALE: 1/2" = 1'-0"
FILLER PIECE ATTACHED IN THE FIELD TYP.
EL. 26'-6" B.O. FACILITY SOFFIT
SCRIM EXTENDS BEHIND FACILITY SOFFIT FOR ATTACHMENT.
PROFILE OF FACILITY STEPPING--OCCURS IN FRONT AND BEHIND SCRIM
SET PANEL TO BE FABRICATED WITH CLIPPED CORNER AS SHOWN TO ALLOW FOR REMOVAL
EL. 48'-4" T.O. FACILITY PLATFORM
PAINTED METAL SCRIM IN 1 1/2" SQUARE METAL TUBE FRAME (TYPICAL)
MURAL REFER TO MODEL FOR ART DIRECTION AND CREATIVE FOR LINE/ART
BAS RELIEF PLANT-ON BLENDS W/MURAL
2'1/2" SQUARE SHOW GRID TYP.
NOTE:
SEE ARCHITECTURE DRAWINGS FOR SPECIAL WALL PREPARATION TO FACILITY WALLS WHERE MURALS ARE TO BE MOUNTED
TYP.
26'-7" (DEVELOPED LENGHT)
24'-6" RADIUS FOR MURAL ON FACILITY WALL SEE SHEET D-2-01 FOR RADIUS POINT
DEVELOPED ELEVATION SCENE 2 MURAL (LEFT OF TRACK) A
SCALE: 1/2" = 1'-0"
REVERSE AND REPEAT FOR MURAL RIGHT OF TRACK
24'-6" RADIUS FOR BAS RELIEF PROVIDE BACKING ON FACILITY WALL SEE SHEET D-2-01 FOR RADIUS POINT TYP.
GOLD GLITTER
ALL SCRIM FRAMES TO BE POSITIONED IN PLACE FROM THE REAR
FACILITY CONTRACTOR TO PROVIDE POCKETS IN FACILITY TO ACCEPT SCRIM FRAMES (TYP.)
DETAIL: PLAN SCENE 2 SCRIM MURALS 4,5,6 1
SCALE: 1/2" = 1'-0"
REVERSE AND REPEAT FOR MURALS 1,2,3
GENERAL NOTES:
• SHOW SET DRAWINGS SERVE AS A COORDINATION TOOL DESCRIBING THE FORM AND DESIGN OF THE SHOW. FINAL FINISH AND CHARACTER IS DETERMINED BY THE ART DIRECTOR.
• REFER TO MODEL AND ILLUSTRATIONS FOR GENERAL ART DIRECTION AND INTENT (CHARACTER AND THEMING).
• REFER TO FACILITY DRAWINGS FOR CURRENT STRUCTURAL AND ARCHITECTURAL INFORMATION.
12/10/93 BAS RELIEF ON CURVED WALL
12/10/93 FACILITY COMPLETION PACKAGE
9/24/93 95% RELEASE FOR PRODUCTION
KEY PERSONS AND APPROVALS
PROJECT MANAGER: DAVID TODD
DRAWN: DON ROBERTS/DAN JUE
VAL USLE
SUSAN BONDS
DAVID EDMINSTER
DATE: 8/12/93
D-2-04
Walt Disney Imagineering
1401 Flower Street Glendale, CA 91221-5020 (818) 544-6500
PROJECT DESIGNED FOR: Disneyland
ANAHEIM, CALIFORNIA
PROJECT AREA: ADVENTURELAND
UNIT NAME: INDIANA JONES EXPEDITIONS
SHEET TITLE: SCENE 2: ELEVATIONS, MURAL DETAILS
PHASE: CD
DRAWING NO.: D-2-04
NAME: P:\SHARED\INDY\AF\DD\WF\SC2\D-2-04.DWG DATE: DEC 13, 1993 TIME: 12:59 PM